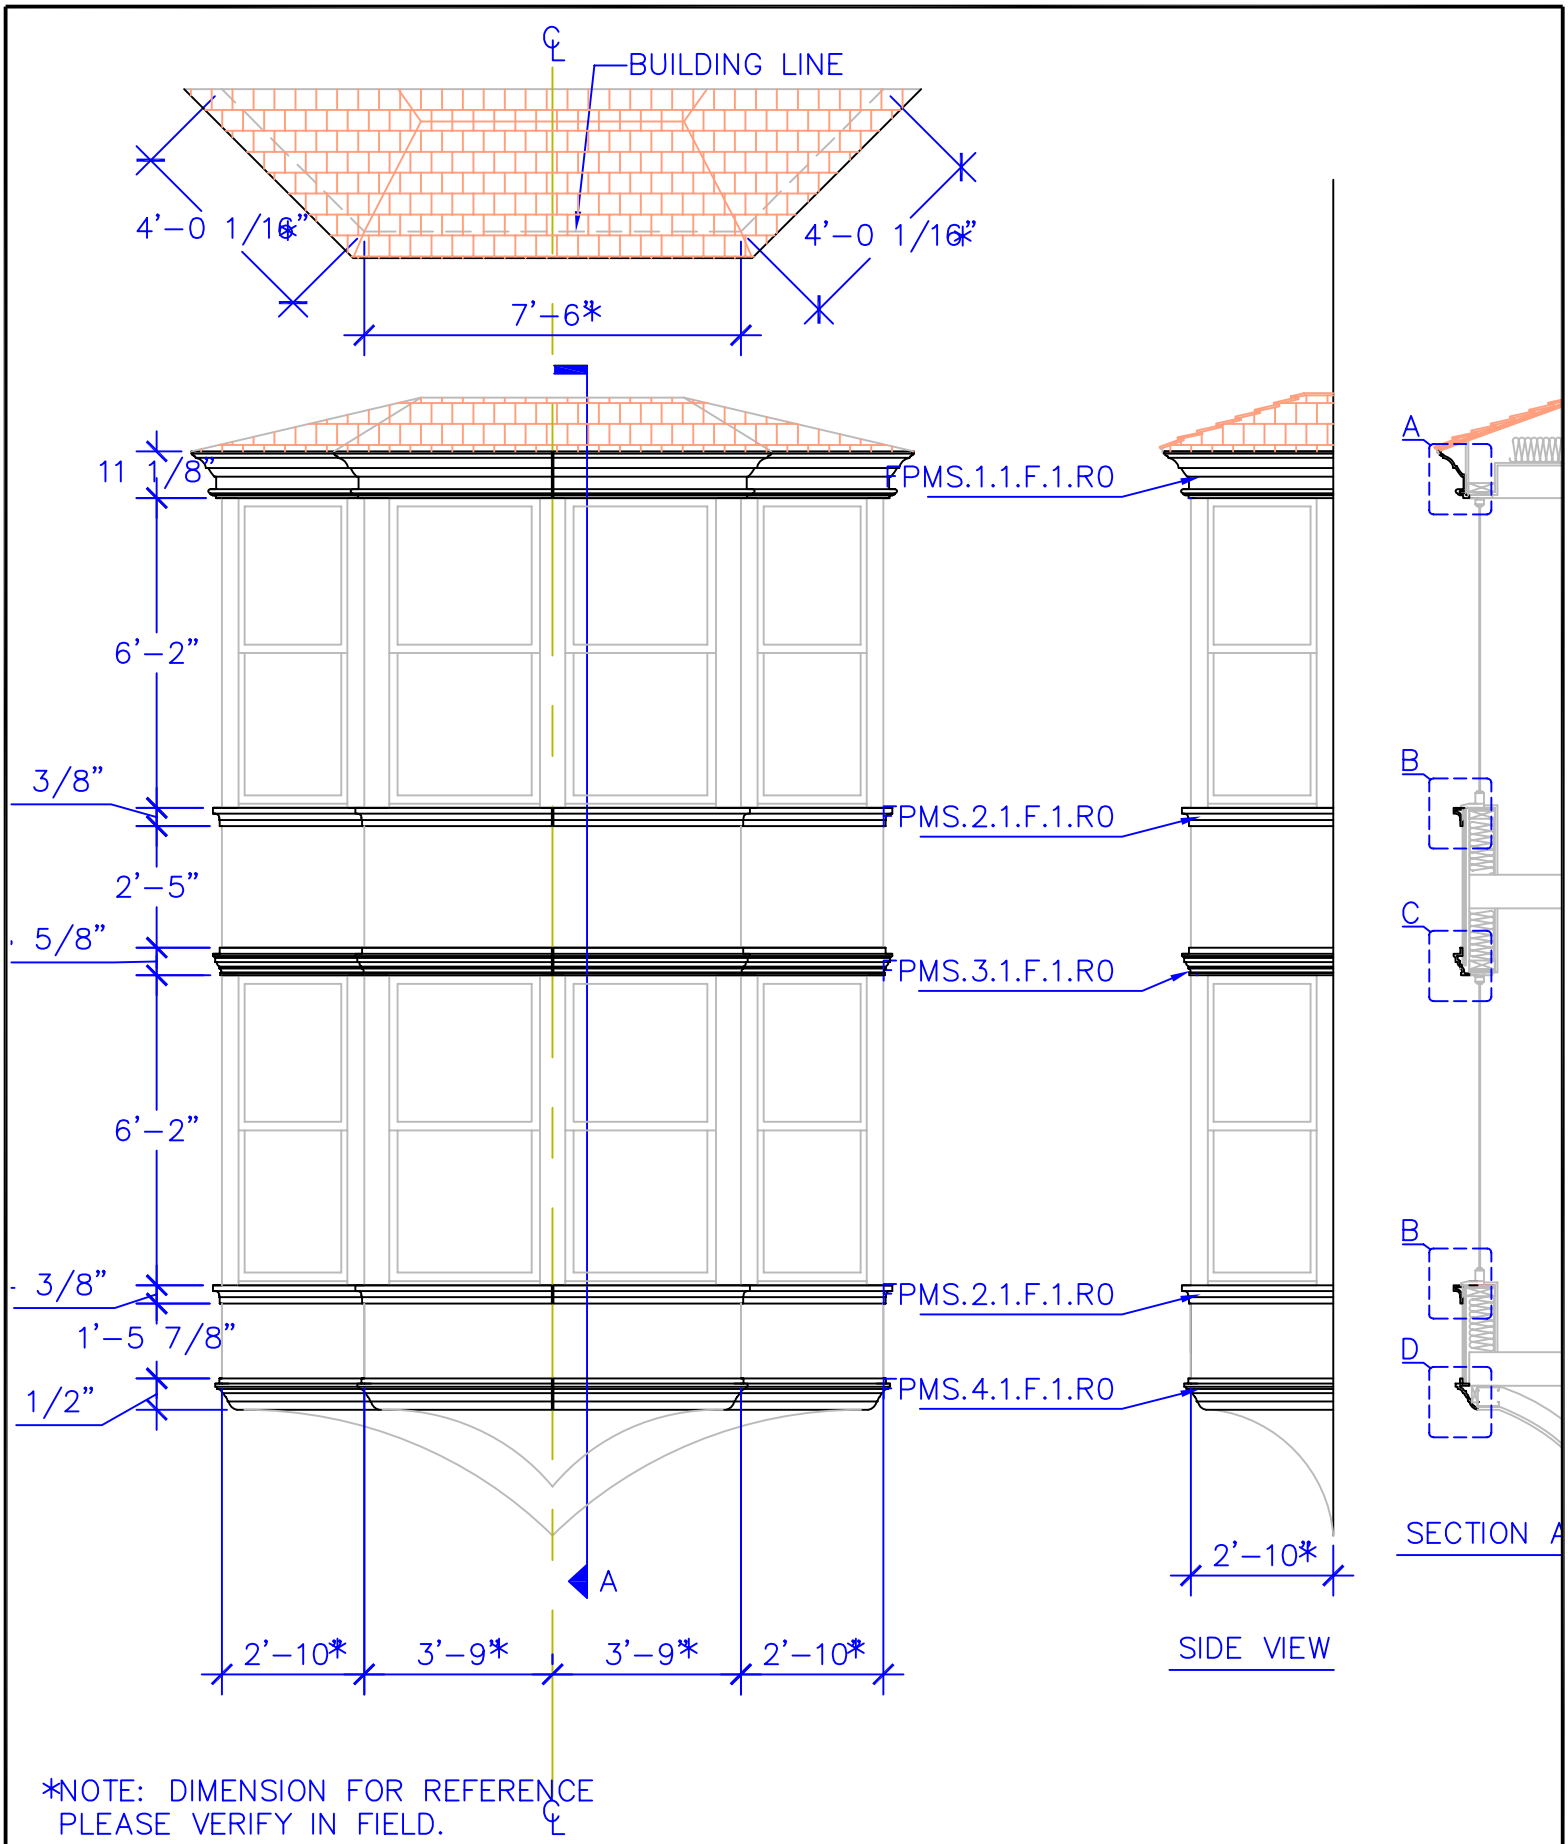

*NOTE: DIMENSION FOR REFERENCE
PLEASE VERIFY IN FIELD.

PROJECT:	TITLE: WINDOW @ FRONT ENTRY	
REVISIONS:	TYPE DWG:	DRAWN BY:
Stromberg Architectural Products P.O. Box 8036, I-30 West, Greenville, TX 75404 (903) 454-8682 FAX (903) 454-3642	SCALE: 1/4" = 1'	DATE:
	DWG. SHEET:	