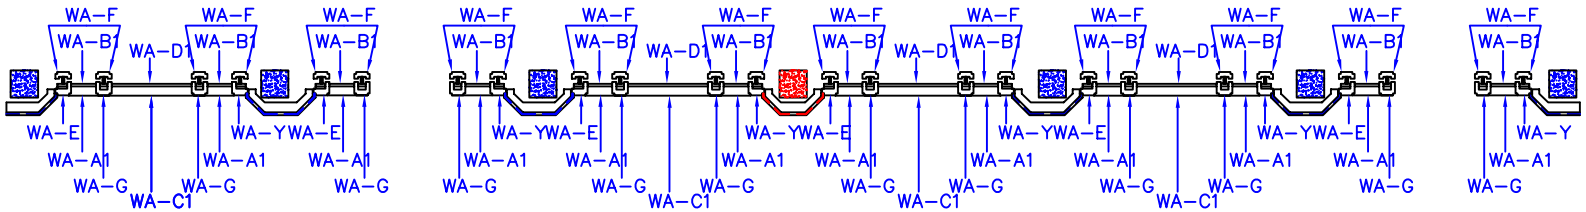

SECTION F

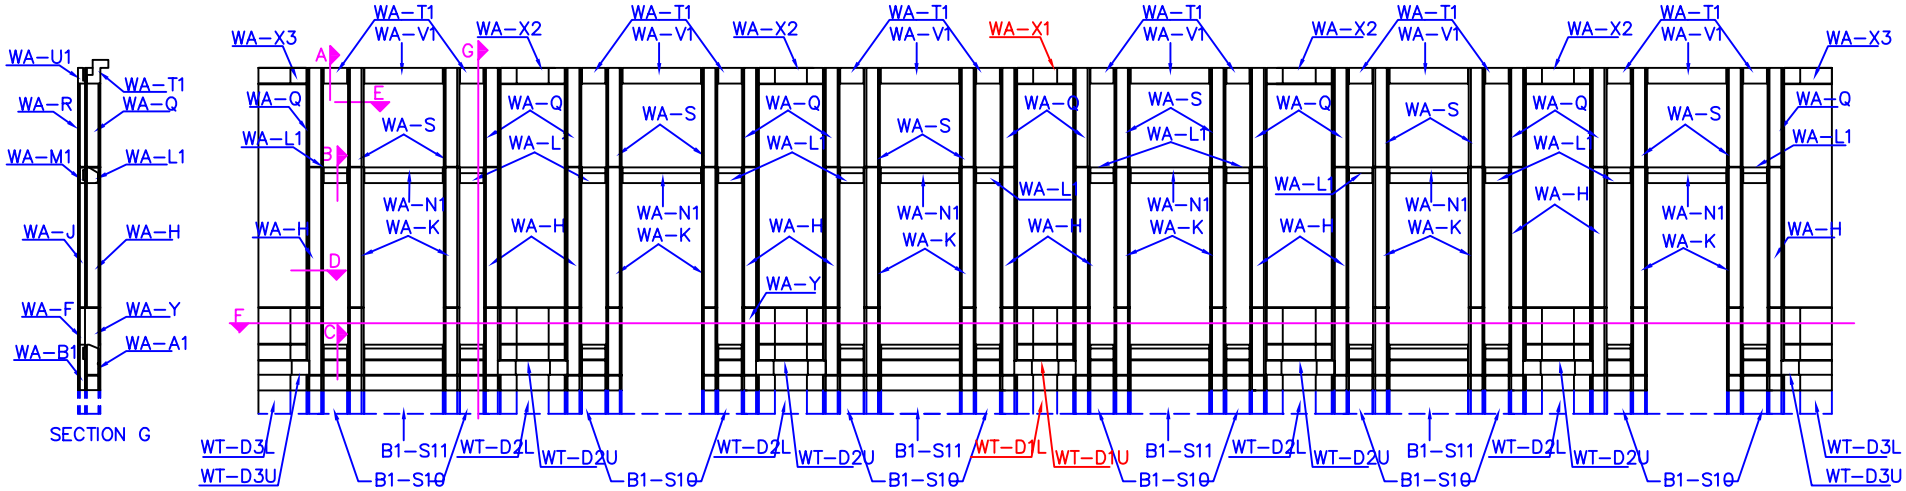

SECTION G

ERECTION DRAWING

NOTE: SEE WA_SP_2 FOR FURTHER DETAILS.

ARCADE
SETTING PLAN

Stromberg Architectural Products
P.O. Box 8036, I-30 West, Greenville, TX 75404 (903) 454-8682 FAX (903) 454-3642

PROJECT:	DRAWING TITLE:	REVISION	DATE	DWG: WA_SP_1	
LOCATION:	ARCADE SETTING PLAN			DRAWN BY:	SHEET
CLIENT:				DATE:	1 OF 3
CUSTOMER APPROVAL:	SCALE: 3/16" = 1'			APPROVED BY:	