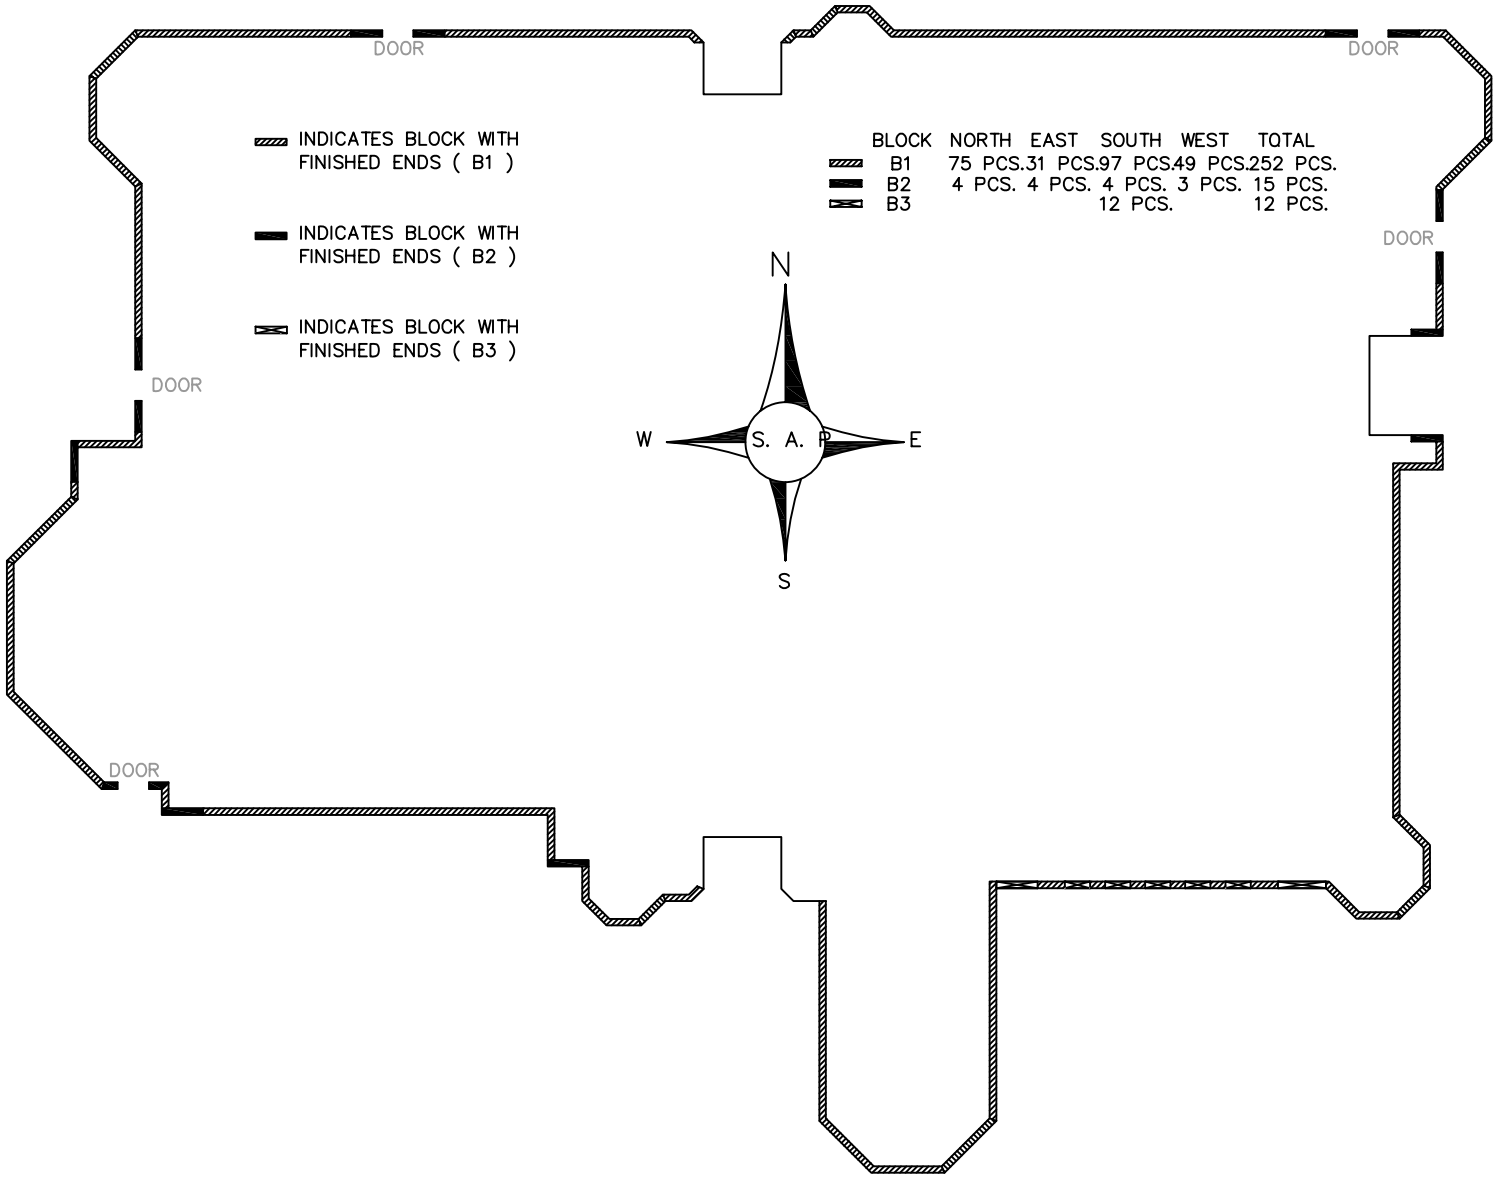


| BLOCK | NORTH | EAST | SOUTH | WEST | TOTAL |
|---|---|---|---|---|---|
| B1 | 75 PCS. | 31 PCS. | 97 PCS. | 49 PCS. | 252 PCS. |
| B2 | 4 PCS. | 4 PCS. | 4 PCS. | 3 PCS. | 15 PCS. |
| B3 | | | 12 PCS. | | 12 PCS. |

BASE BLOCK LOCATION PLAN

Stromberg Architectural Products
P.O. Box 8036, I-30 West, Greenville, TX 75404 (903) 454-8682 FAX (903) 454-3642

| PROJECT: | DRAWING TITLE: | REVISION | DATE | DWG: | |
|---|---|---|---|---|---|
| LOCATION: | BASE LOCATION PLAN | | | DRAWN BY: | SHEET |
| ARCHITECT: | | | | DATE: | 1 OF 1 |
| G.C. | SCALE: | | | APPROVED BY: | |