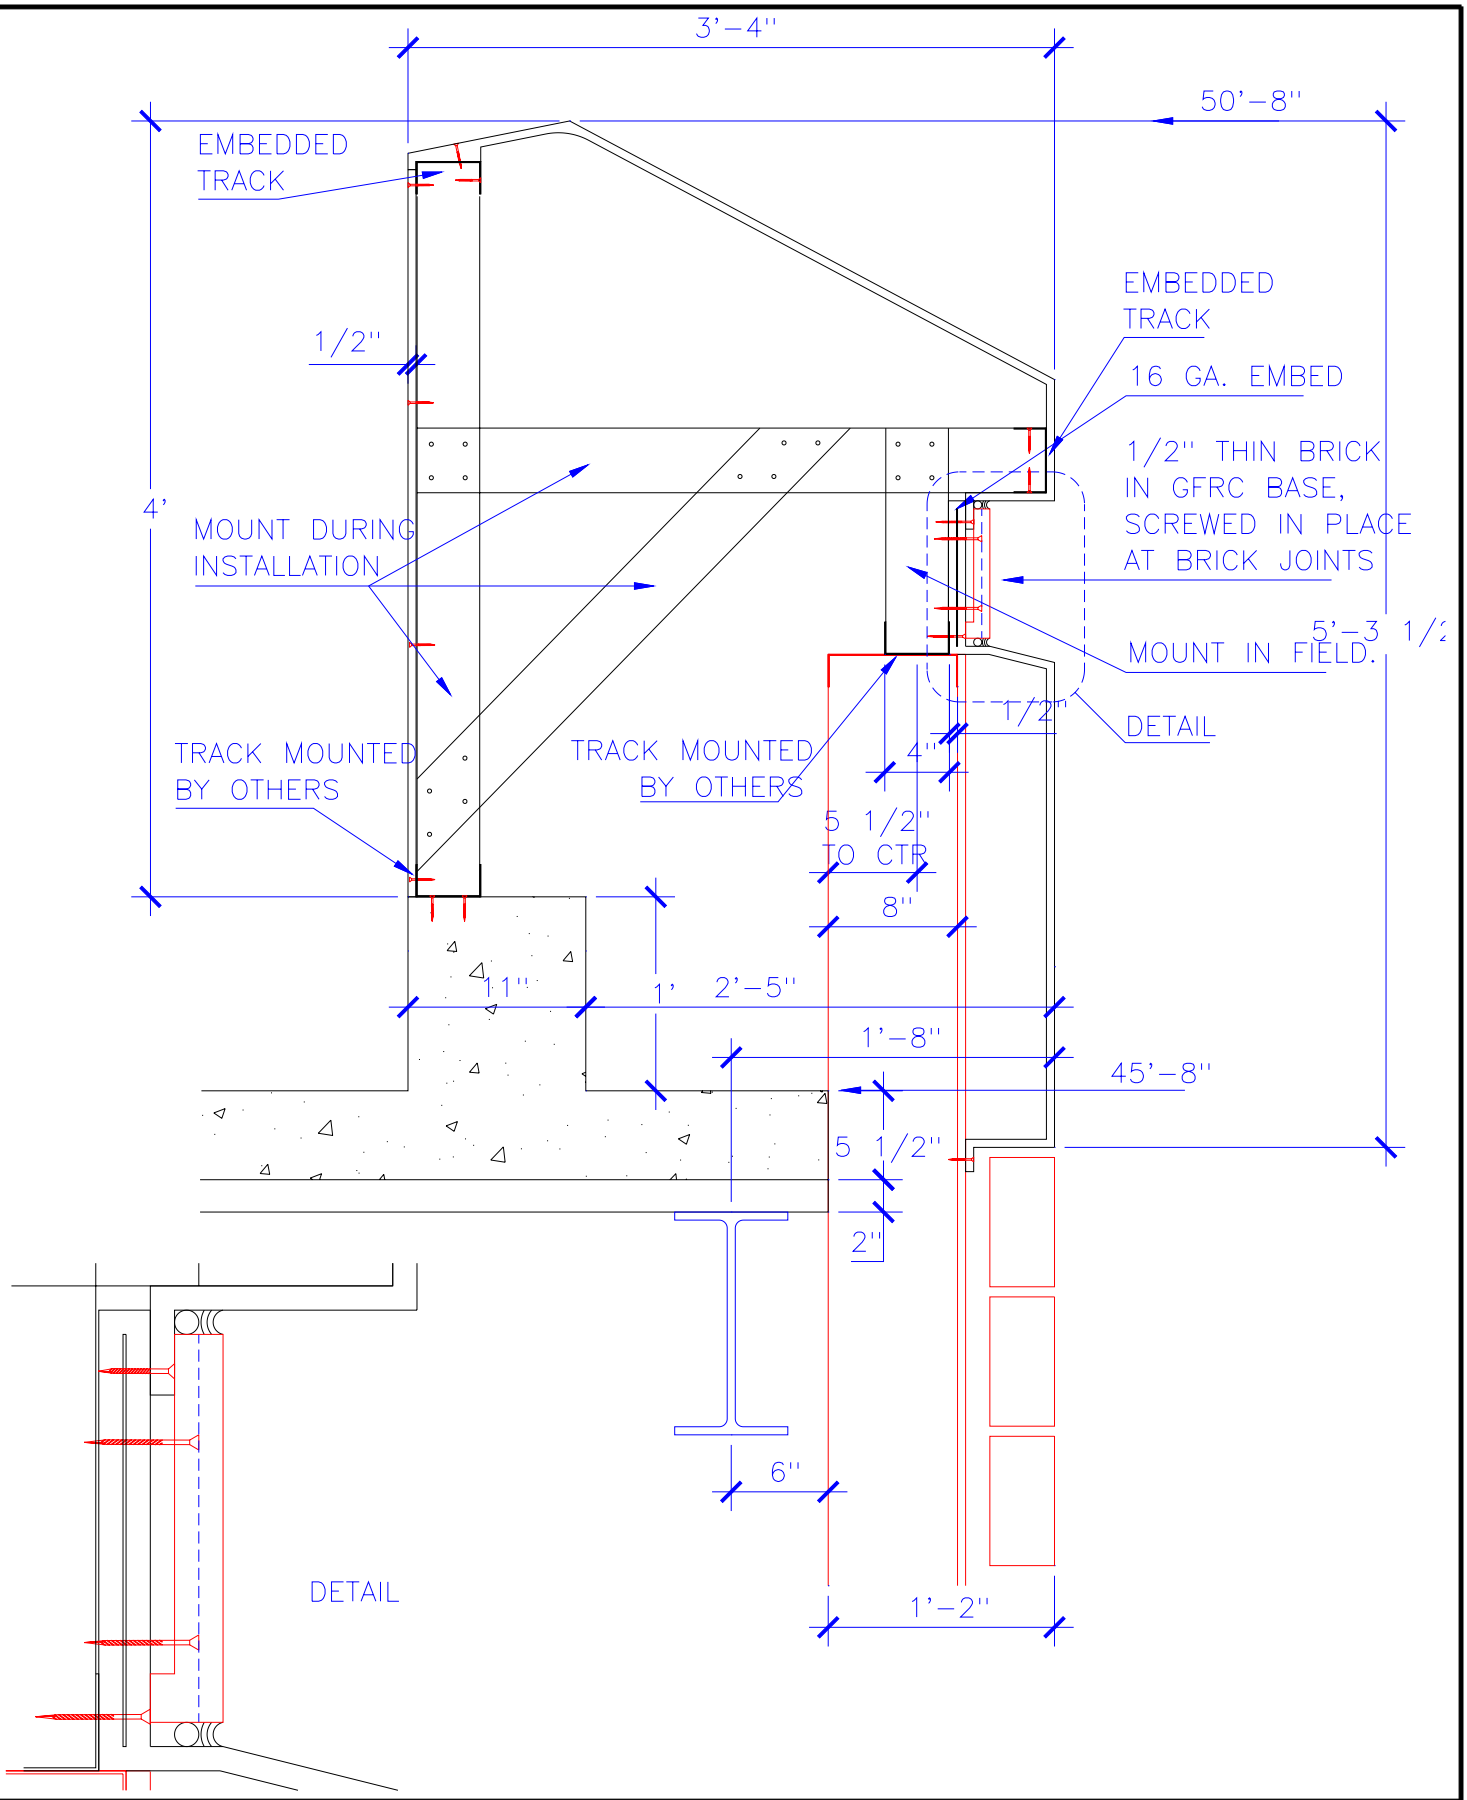

PROJECT:	TITLE:	
REVISIONS:	TYPE DWG: MOUNTING	DRAWN BY:
Stromberg Architectural Products P.O. Box 8036, I-30 West, Greenville, TX 75404 (903) 454-8682 FAX (903) 454-3642	SCALE: 1" = 1'	DATE:
	DWG. SHEET: SCCE.-.-.M.2.R1	