ALL JOINTS BETWEEN GFRC PANELS ARE TO BE 1/4" +/- 1/8"

EMERGENCY CTF PIECES
S1B - 7'-0" - 3 EACH, CTF AS NEEDED

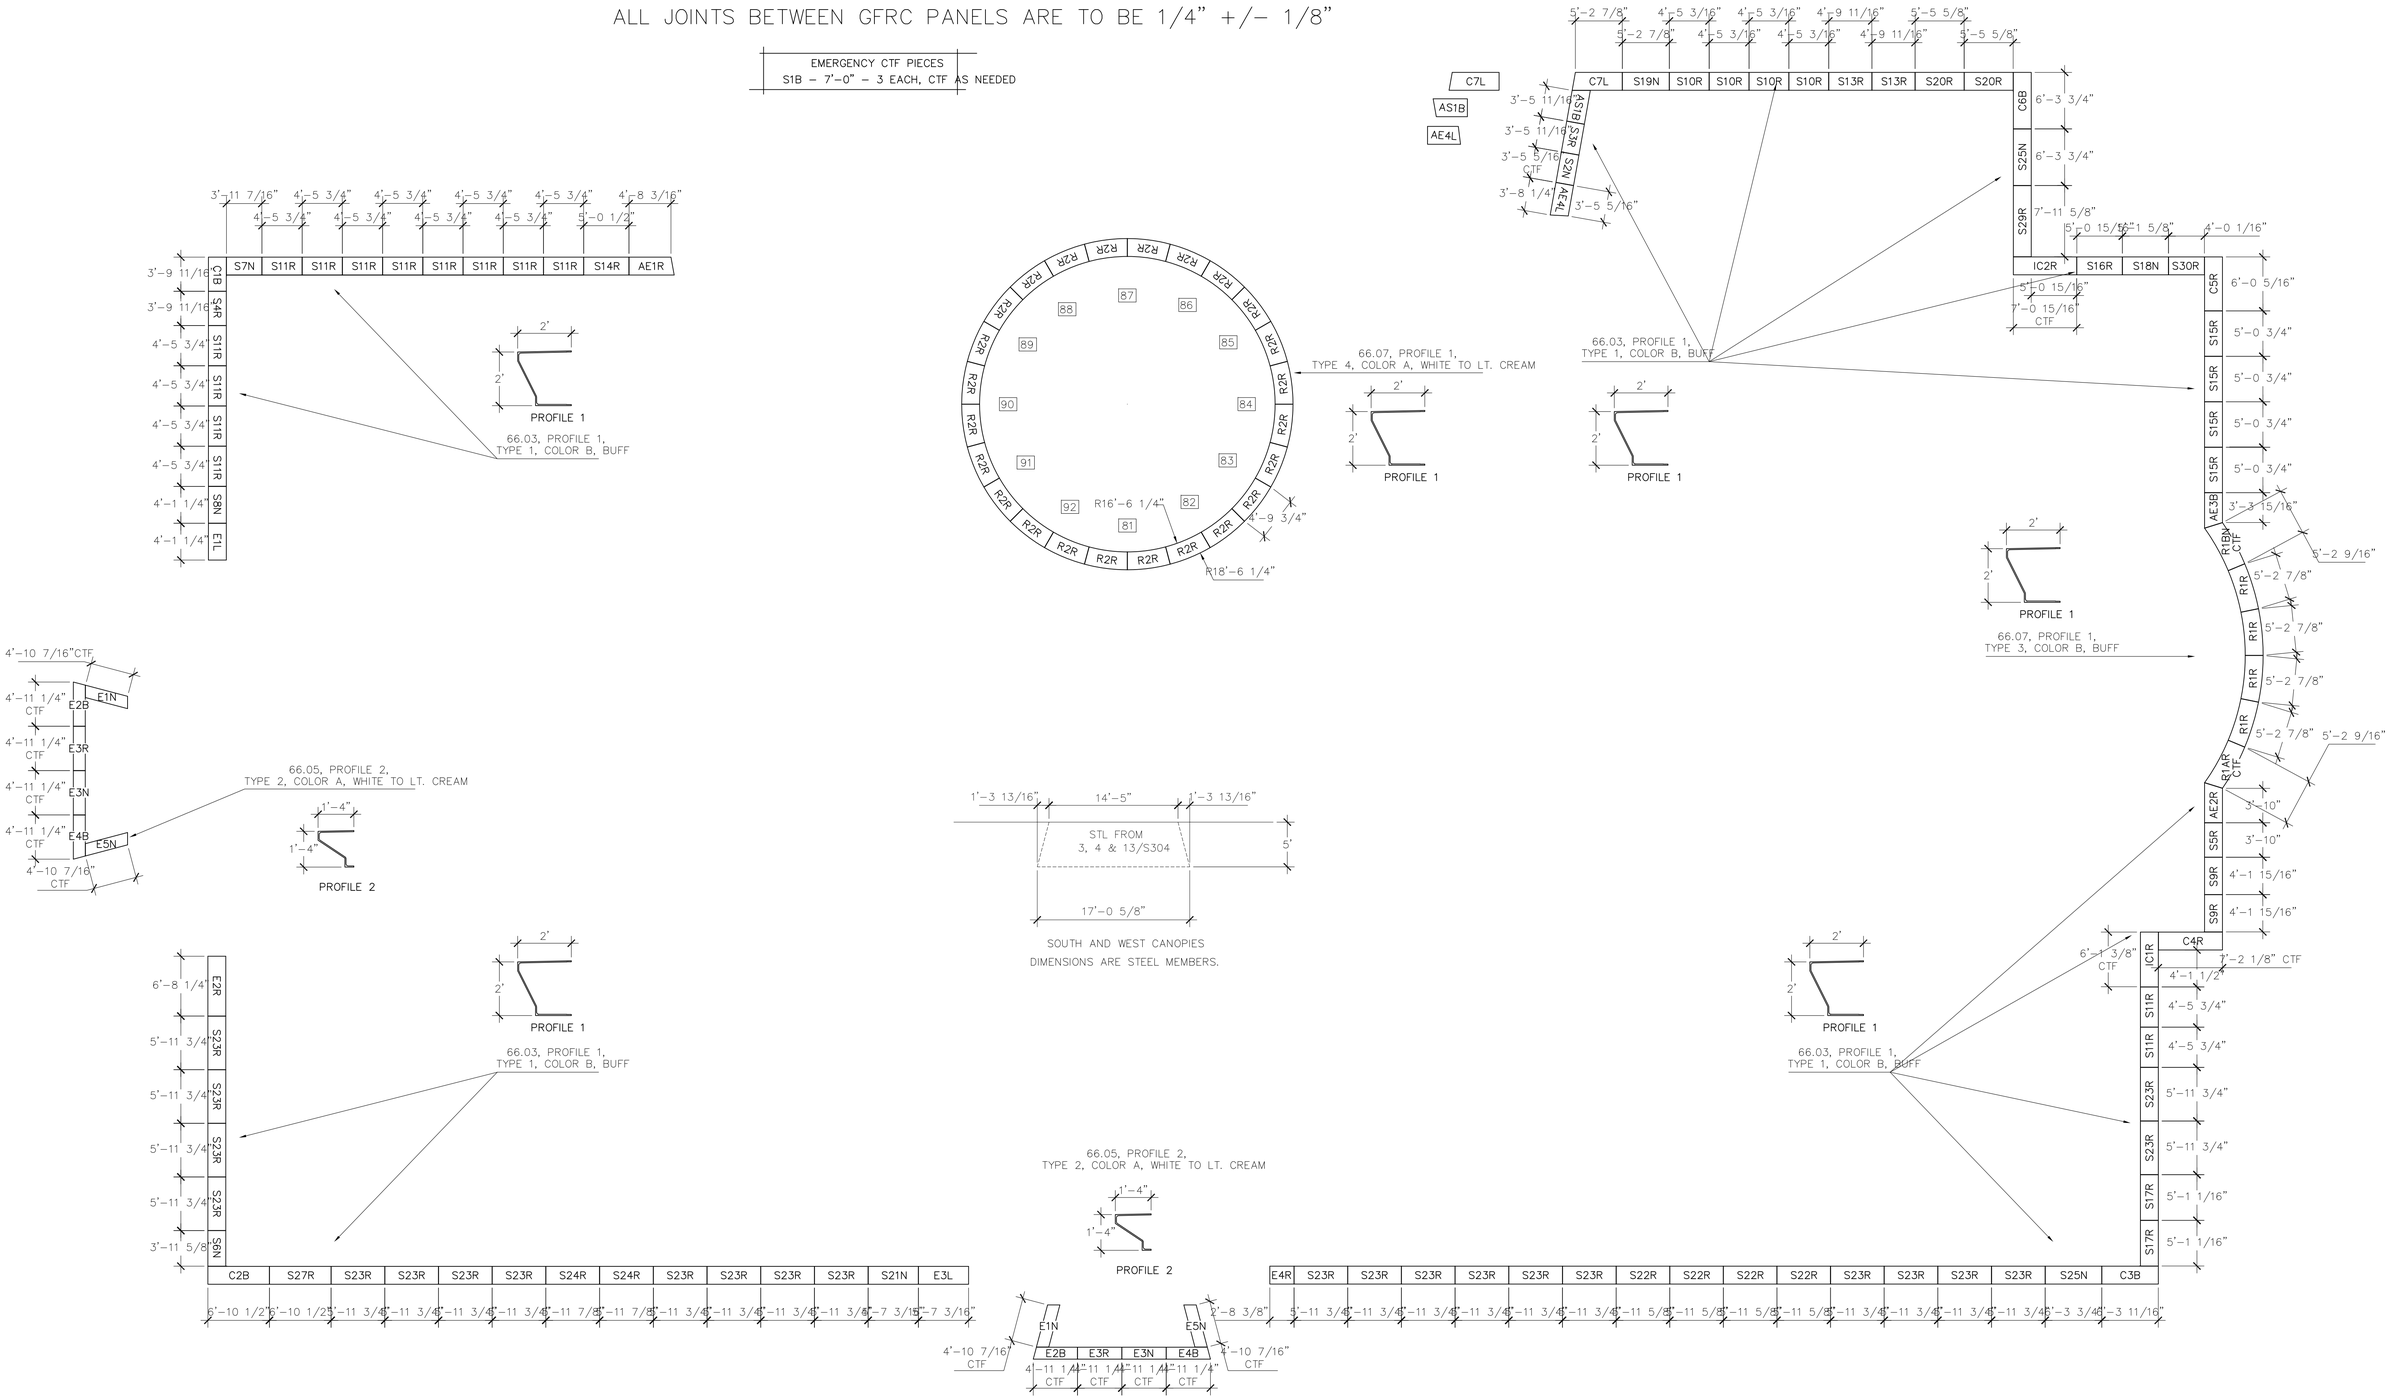

ALL RIGHTS RESERVED. THIS DRAWING IS PROPERTY OF STROMBERG ARCHITECTURAL PRODUCTS INC. AND MAY BE USED ONLY WHEN UTILIZING STROMBERG ARCHITECTURAL PRODUCTS. STROMBERG ARCHITECTURAL PRODUCTS INC. GENERAL TERMS AND CONDITIONS APPLY AND ARE INCORPORATE HERE IN BY REFERENCE. THIS DETAIL MAY NOT APPLY TO ALL CONDITIONS AND CONSTRUCTION SITUATIONS.

STROMBERG ARCHITECTURAL PRODUCTS INC.
4400 Oneal Street, Greenville, TX 75401 Phone 903.454.0904 Fax 903.454.3642

TITLE: ECC	TYPE DWG: CORNICE SETTING PLAN
SCALE: AS NOTED	DWG. SHEET: **ECC CSP**