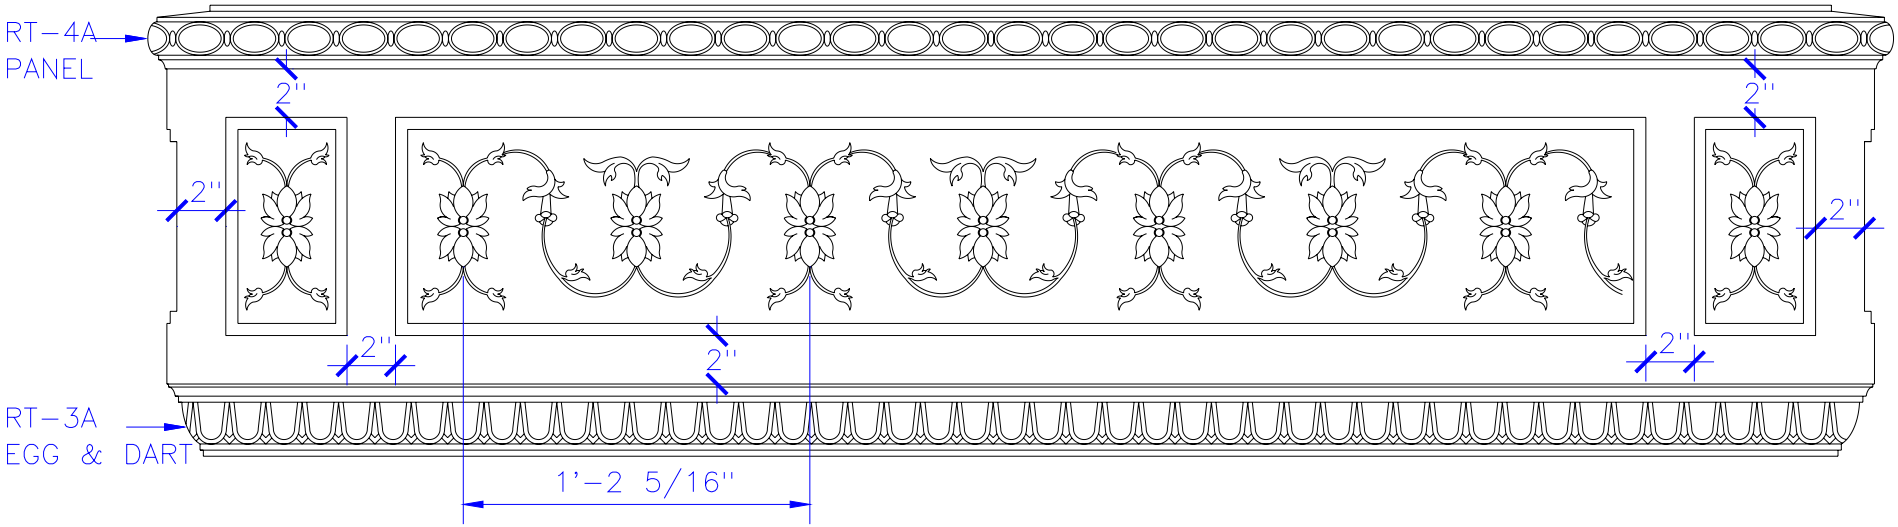

PROJECT:	REVISIONS:	TITLE: ROTUNDA PROFILE 4 LAYOUT 1	
Stromberg Architectural Products P.O. Box 8036, I-30 West, Greenville, TX 75404 (903) 454-8682 FAX (903) 454-3642	TYPE DWG: SPL	DATE:	DRAWN BY:
	SCALE: 1 1/2'' =	DWG. SHEET: ROTUNDA_PROFILE4_LAYOUT1	