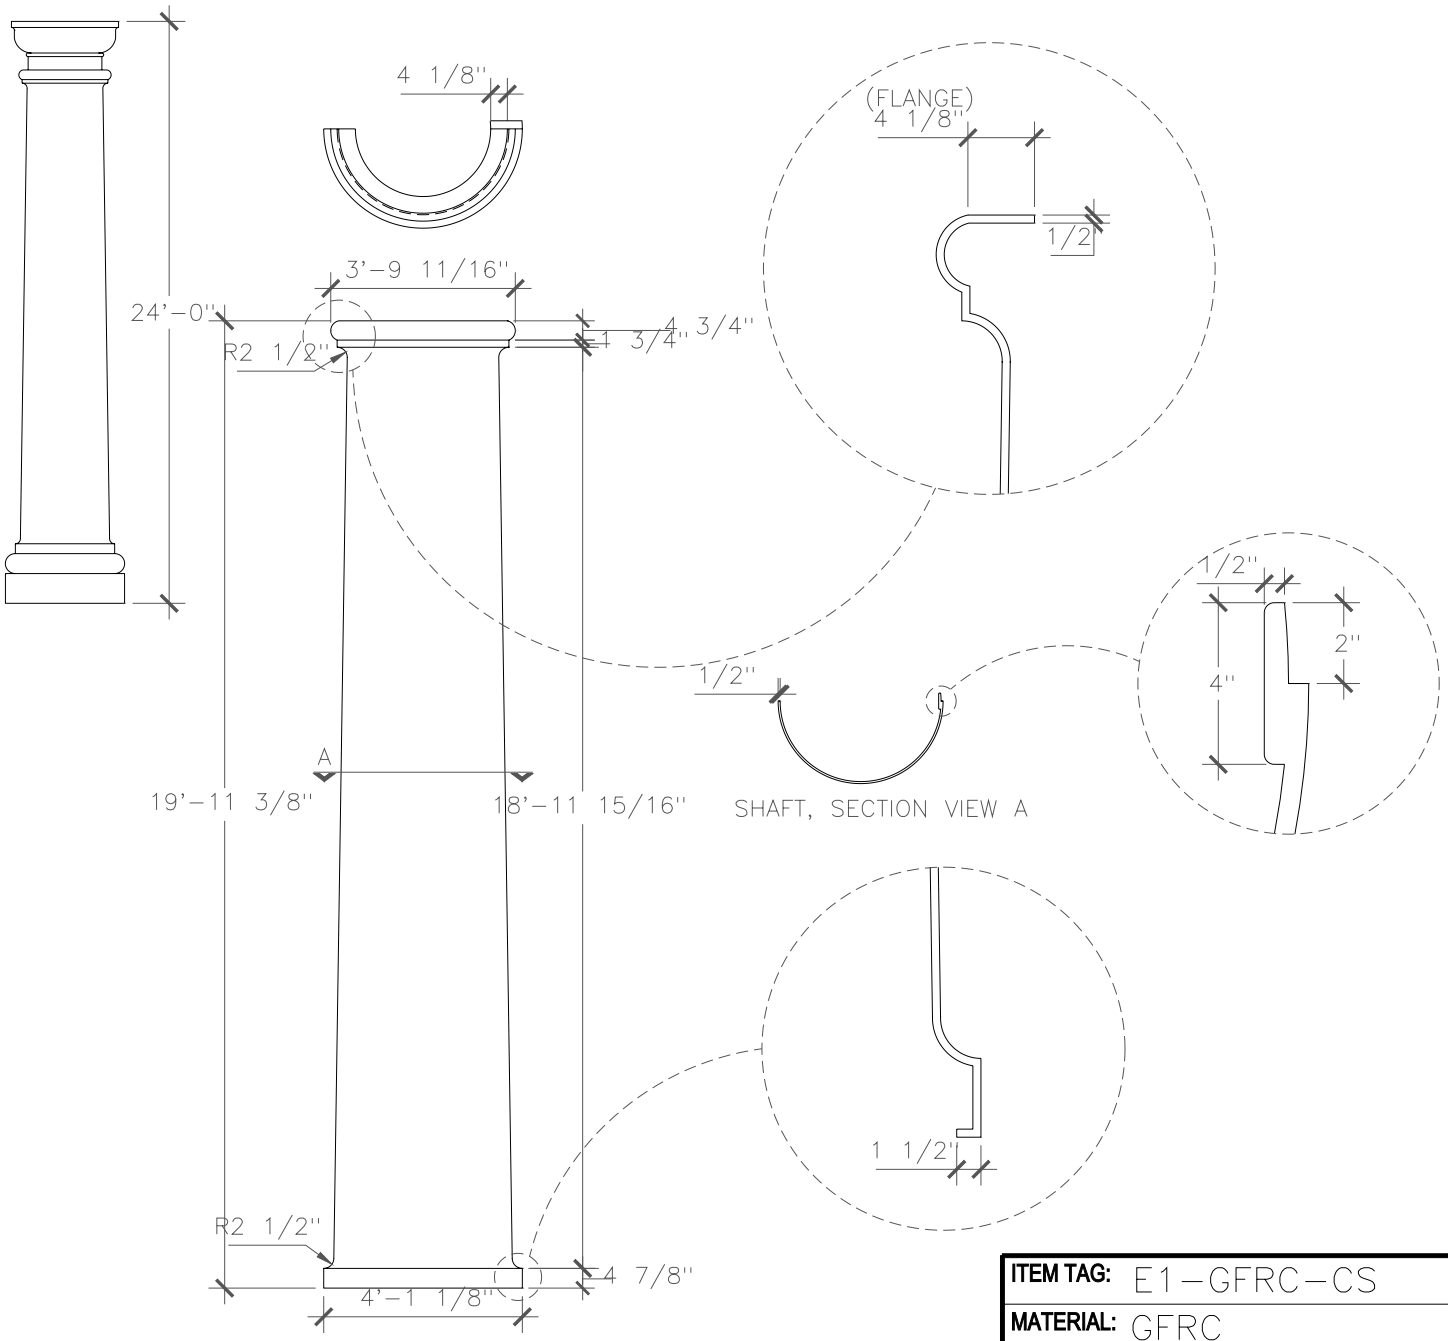

DRAWING REFERENCES FOR THIS ITEM

SHEET:					
VIEWS:					

ACTION COMPLETED

CAD	PRODUCTION	MOLD	FINISHED	PACKED	SHIPPED	RECEIVED
/ /	/ /	/ /	/ /	/ /	/ /	/ /

ITEM TAG: E1-GFRC-CS
MATERIAL: GFRC
TOTAL # OF ITEM:
PERIMETER/CROSS SECTION N/A
TOTAL SQ./CU. FEET:
COLOR: NATURAL
TEXTURE: SMOOTH
DWG: E1_GFRC_CS
DATE:
SHEET 1 OF 1
DRAWN BY:
APPROVED BY:

Stromberg Architectural Products
P.O. Box 8036, I-30 West, Greenville, TX 75404 (903) 454-8682 FAX (903) 454-3642

PROJECT:	CONTRACT NO:	REVISION	DATE
LOCATION:	DRAWING TITLE: COLUMN SHAFT, 4'-1 1/8", TUSCAN		
ARCHITECT:			
G.C.	SCALE: 1/4" = 1'		