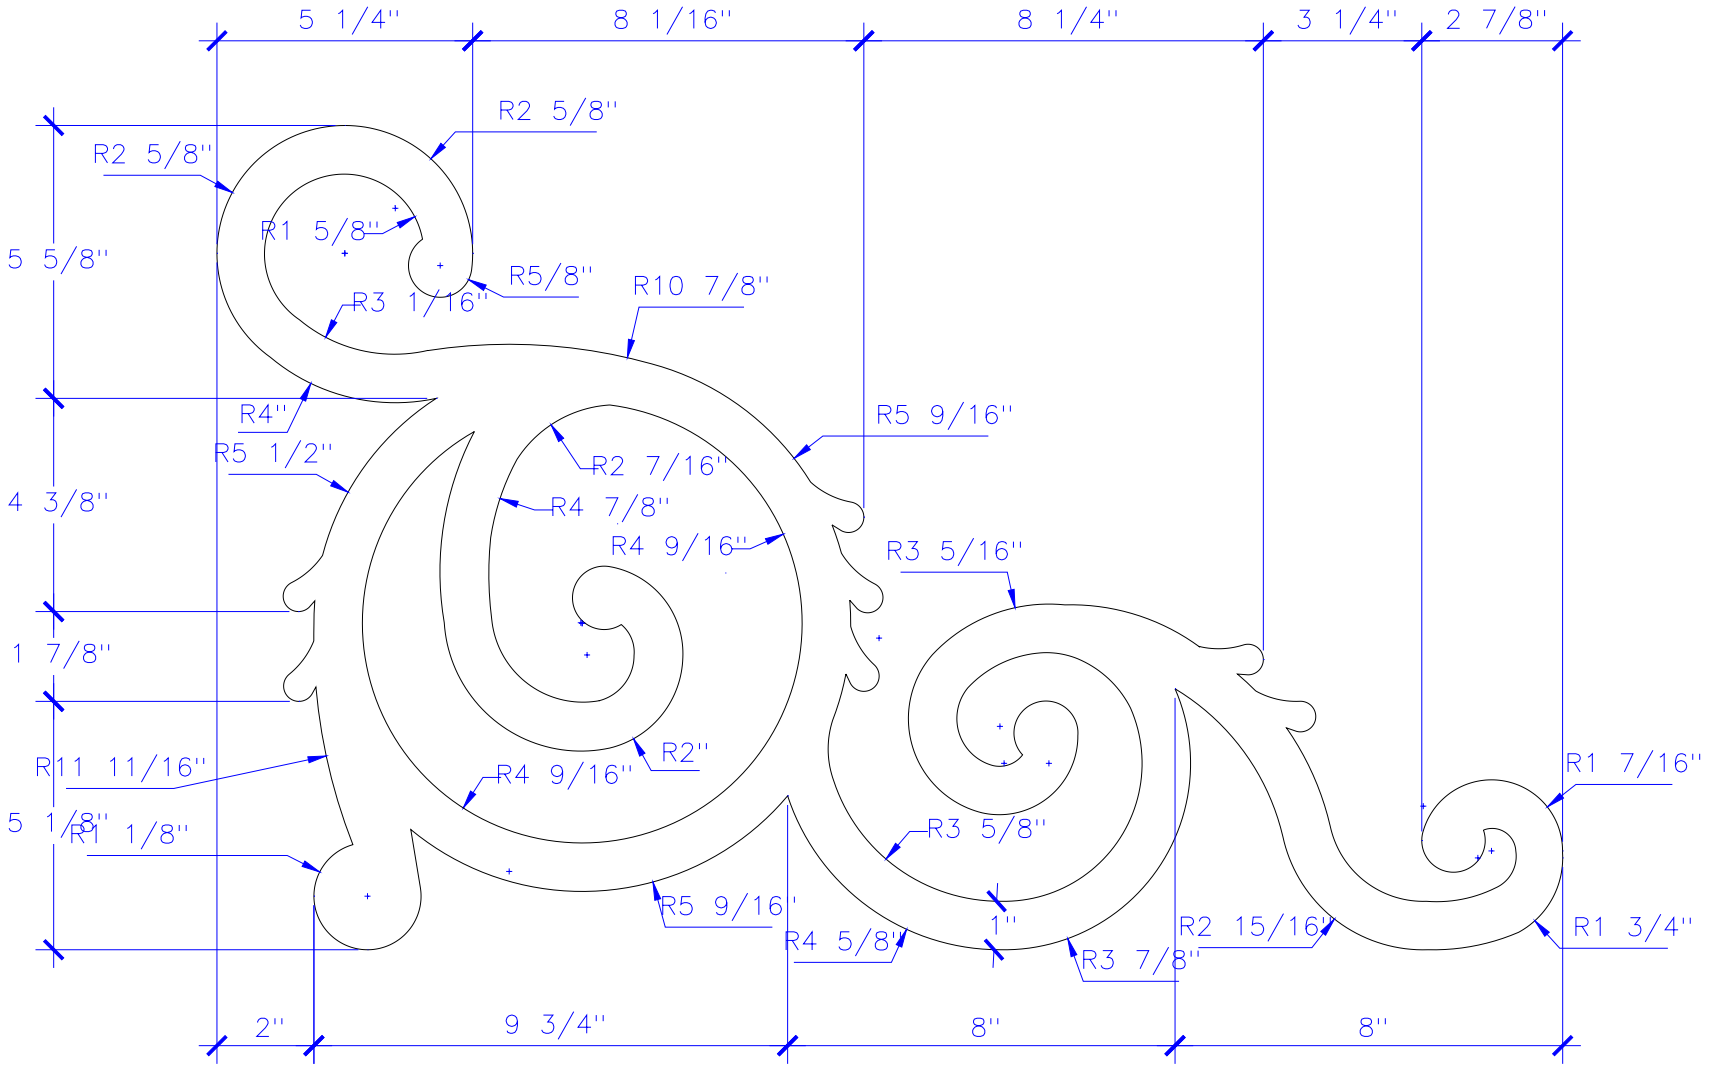

PROJECT: AMERISTAR CASINO	REVISIONS:	ITEM TAG: FRETWORK DETAILS	
Stromberg Architectural Products P.O. Box 8036, I-30 West, Greenville, 454-78682 FAX (903) 454-36423	DRAWN BY: HRM SCALE: 1'' = 1'	DATE: DWG: FRETWORK DETAILS	SHEET 2 OF 2